


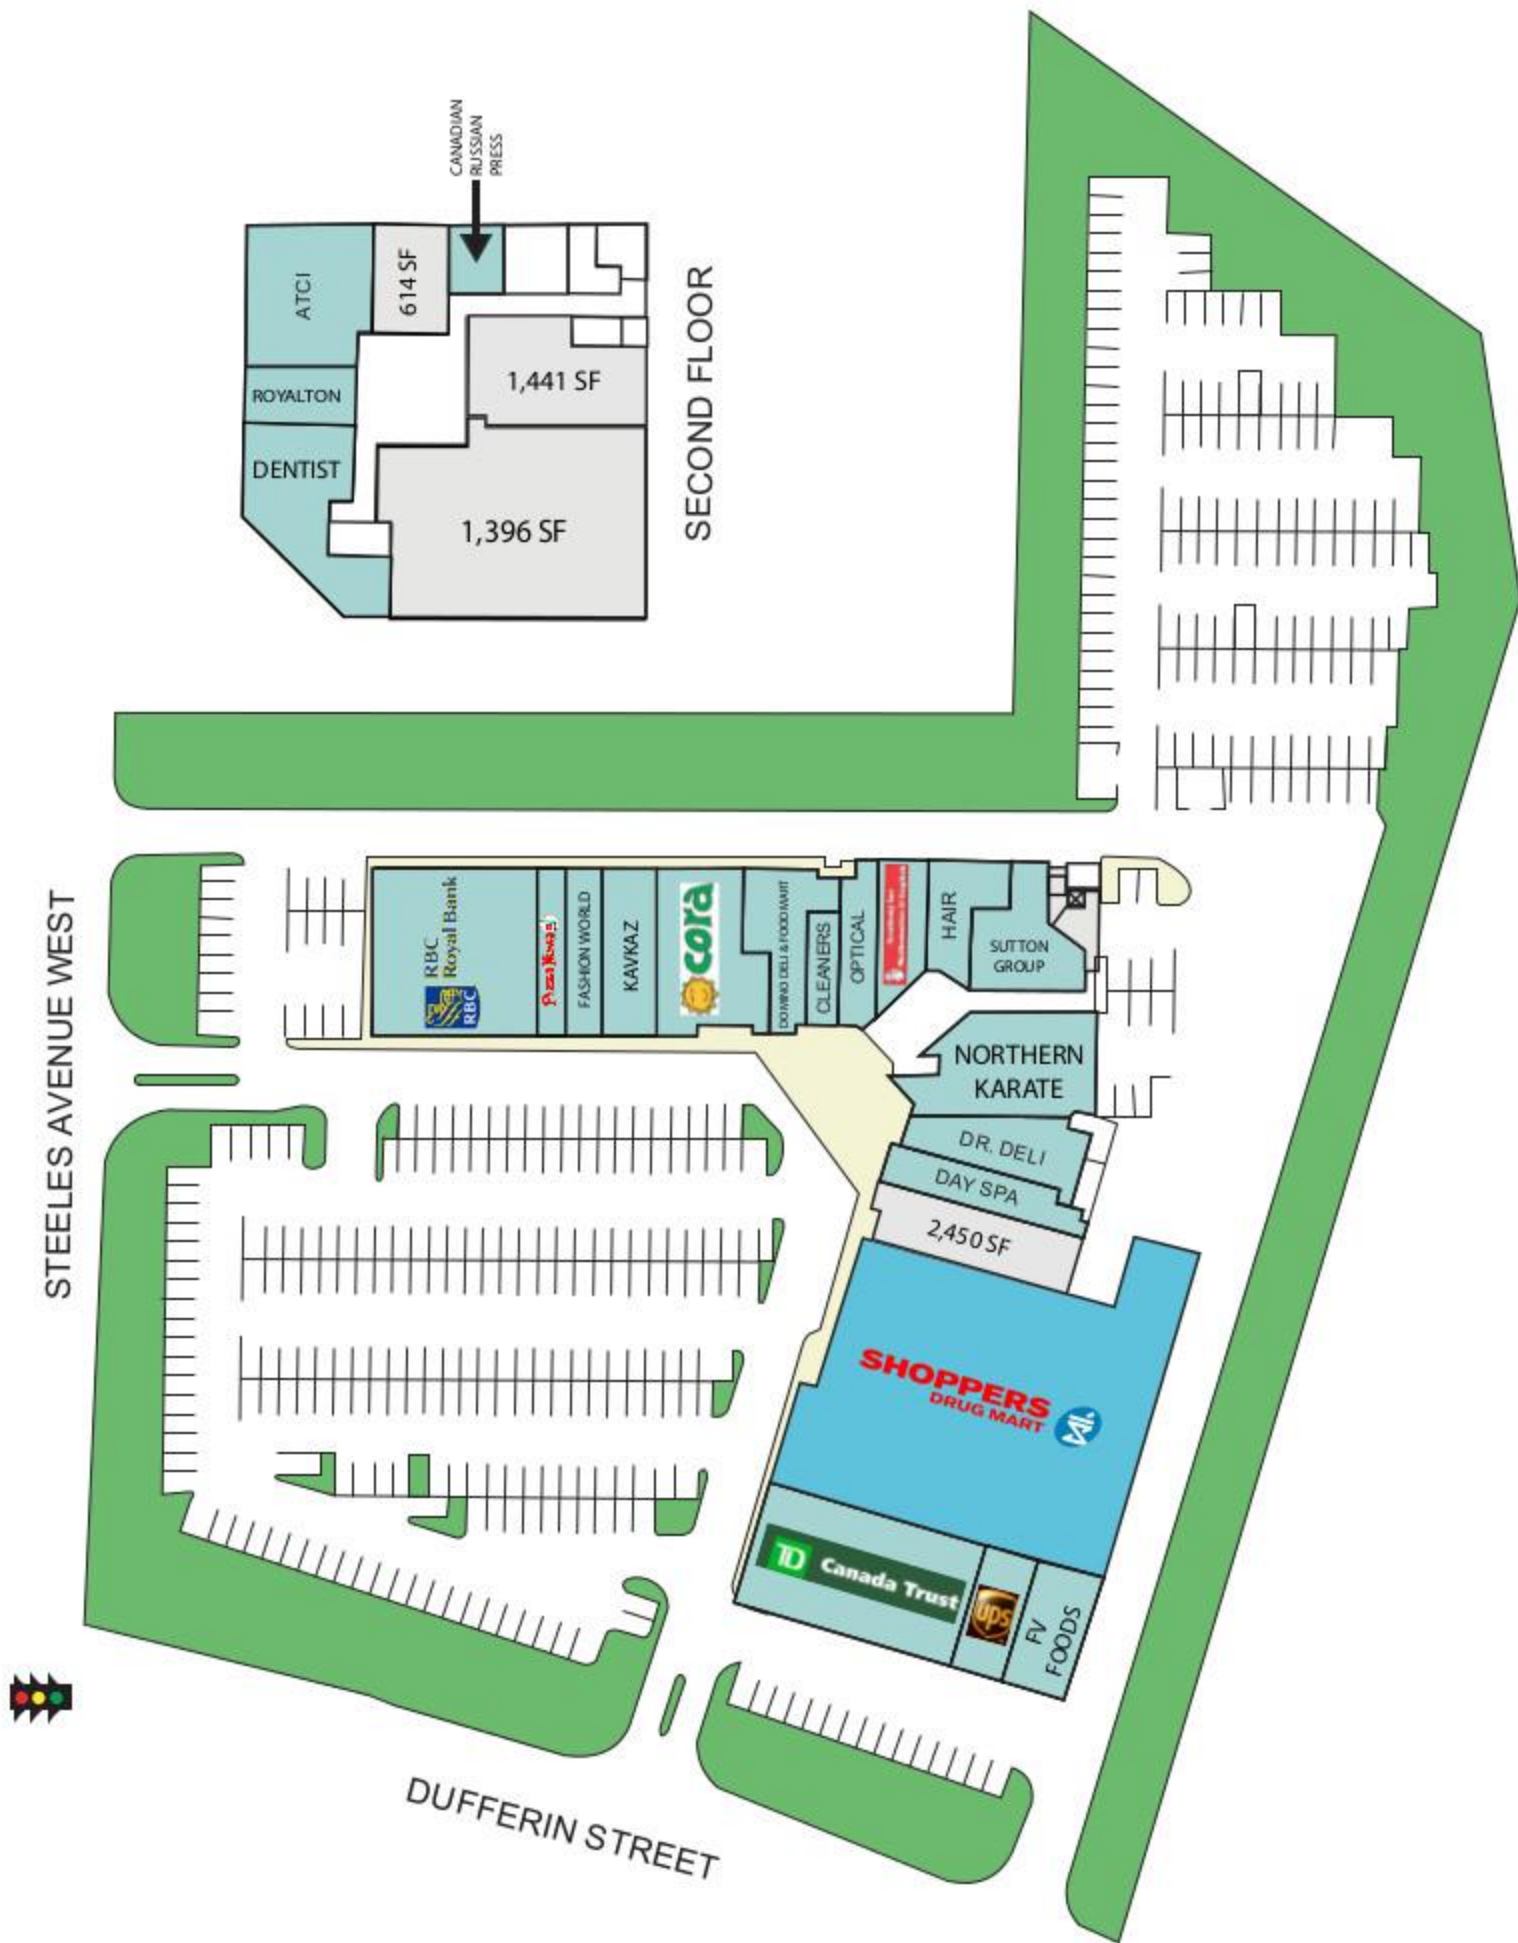

THE SOLE PURPOSE OF THIS SITE PLAN IS TO IDENTIFY THE APPROXIMATE LOCATION OF THE BUILDINGS PRESENTLY OCCUPIED BY THE OWNER/LANDLORD. THE DEPICTION OF BUILDING SIZES AND APPEARANCES, SITE DIMENSIONS, ACCESS AND PARKING AREAS, EXISTING TENANT LOCATIONS AND IDENTITIES DO NOT CONSTITUTE A REPRESENTATION, WARRANTY OR COVENANT OF ANY KIND WHATSOEVER BY OWNER/LANDLORD, AND ARE SUBJECT TO CHANGE AT ANY TIME AT THE SOLE DISCRETION OF THE OWNER/LANDLORD.
LE SEUL BUT DU PLAN DE SITUATION EST DE PRÉSENTER L'EMPLACEMENT APPROXIMATIF DES BÂTIMENTS ACTUELLEMENT PRÉOCCUPÉS PAR LE PROPRIÉTAIRE/LOCATEUR. LES DIMENSIONS ET L'APPARANCE DES BÂTIMENTS, LES DIMENSIONS DU SITE, LES ACCÈS ET LES ZONES DE STATIONNEMENT AINSI QUE L'EMPLACEMENT ET L'IDENTITÉ DES LOCATAIRES EXISTANTS QUI Y SONT PRÉSENTS NE CONSTITUENT AUCUNEMENT UNE DÉCLARATION, UNE GARANTIE OU UN ENGAGEMENT DE QUELQUE SORTE QUE CE SOIT, DE LA PART DU PROPRIÉTAIRE/LOCATEUR ET PEUVENT ÊTRE MODIFIÉS À TOUT MOMENT À LA SEULE APPRÉHENSION DU PROPRIÉTAIRE/LOCATEUR.